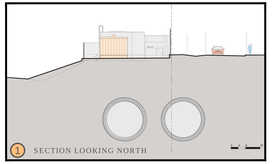

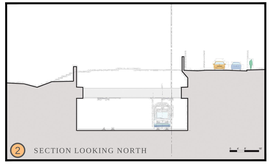

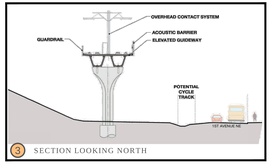

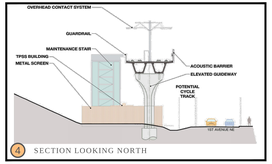

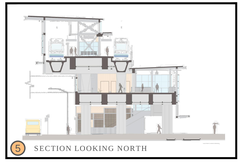

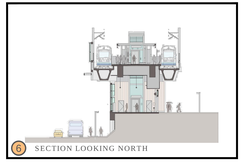

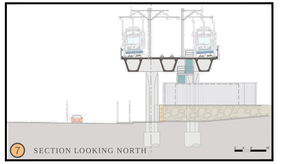

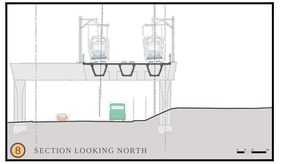

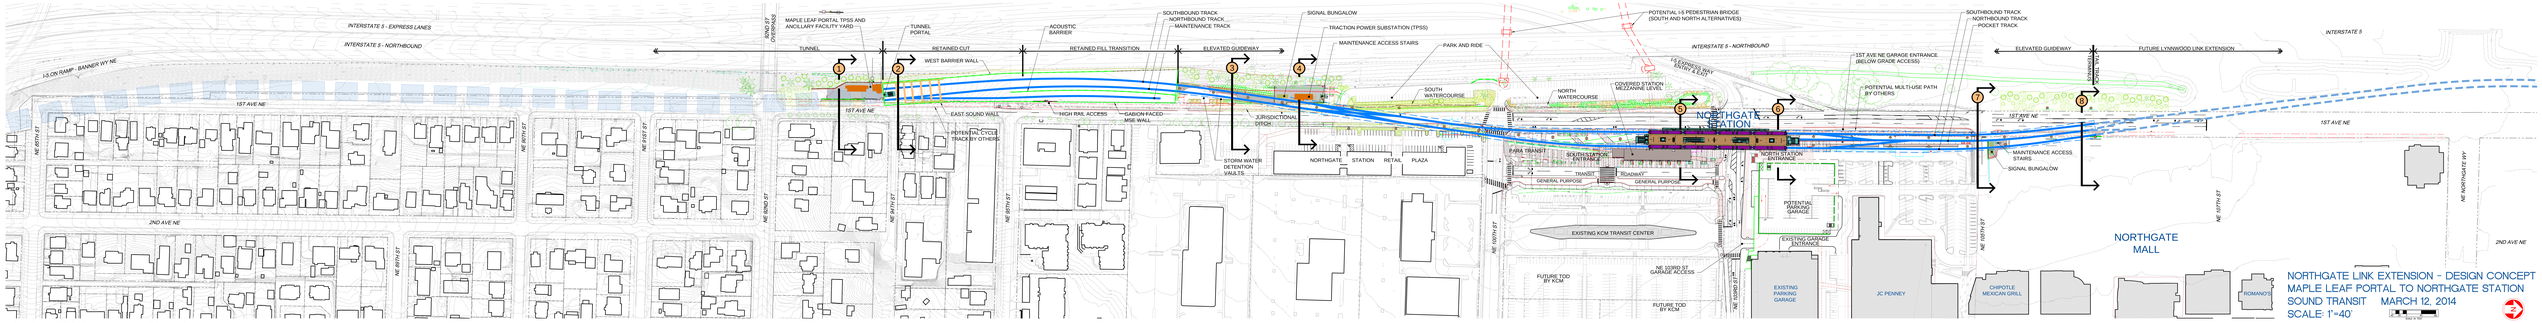

NORTHGATE LINK EXTENSION - DESIGN CONCEPT
MAPLE LEAF PORTAL TO NORTHGATE STATION
SOUND TRANSIT MARCH 12, 2014
SCALE: 1"=40'